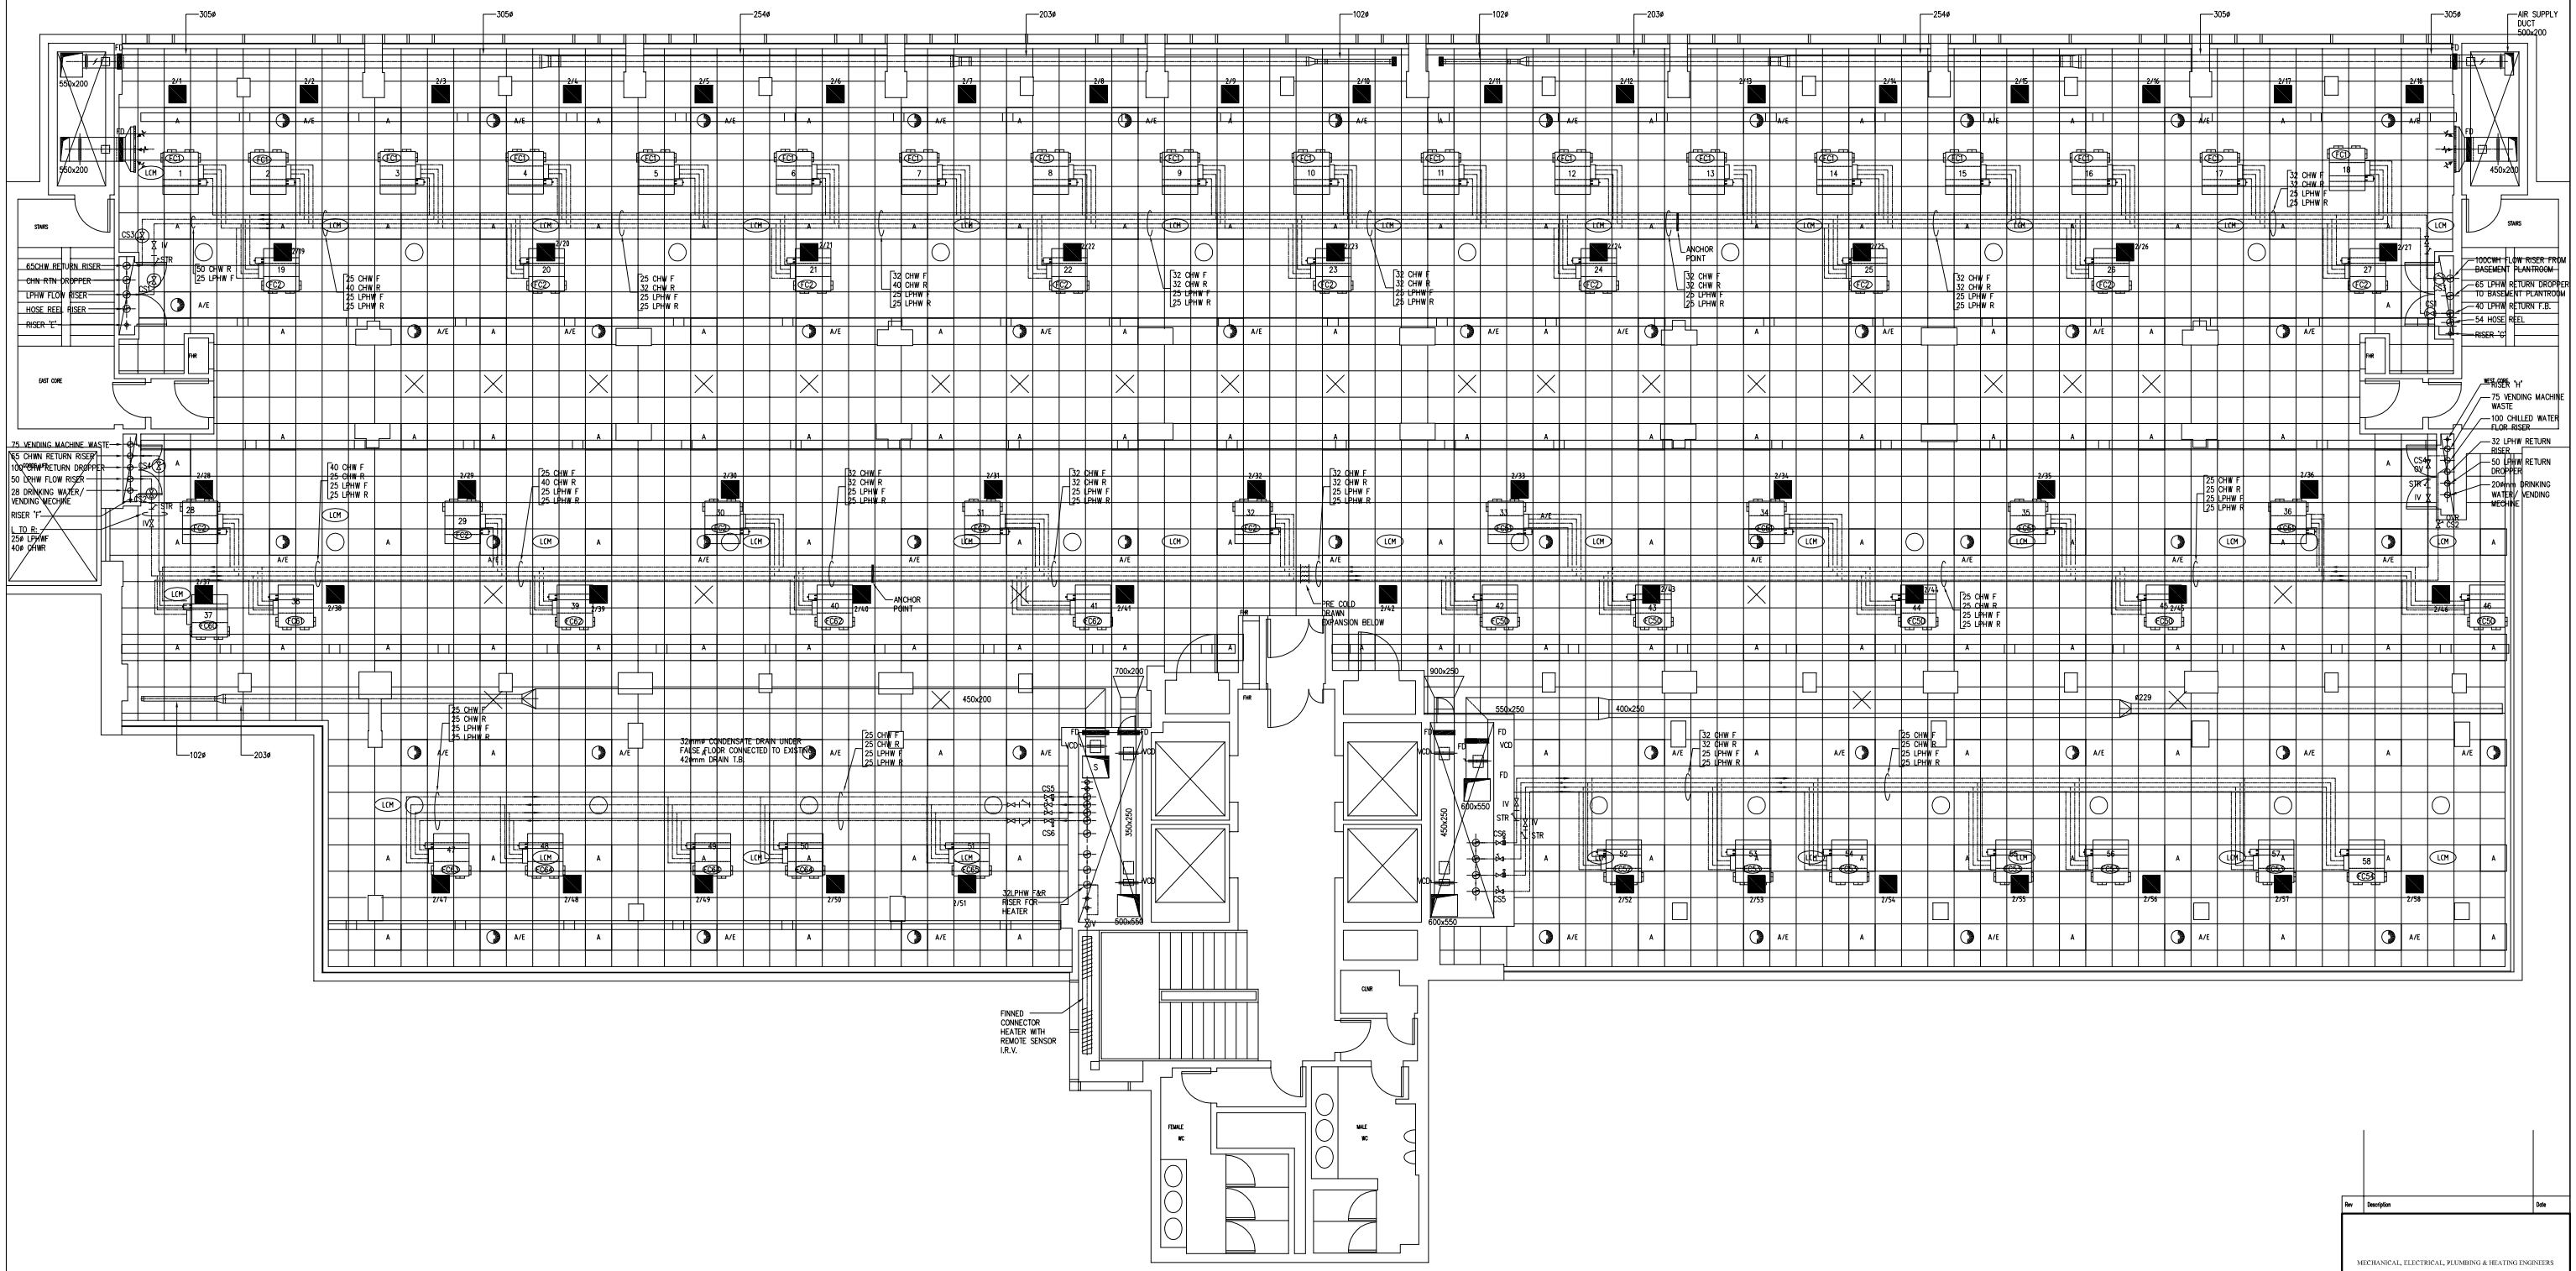

Rev	Description	Date

MECHANICAL, ELECTRICAL, PLUMBING & HEATING ENGINEERS

Designers

Project

Title

SECOND FLOOR MECHANICAL SERVICES

Drawn	Checked	Date	Scale
ICL		May 06	1:50

Drg No: C10216/M2

Rev:

C:\Documents and Settings\administration\Desktop\to gerrod 300 web\mep works\C10216-M2.dwg, 16-Mar-06 3:20:14 PM, AC, 3.dwg