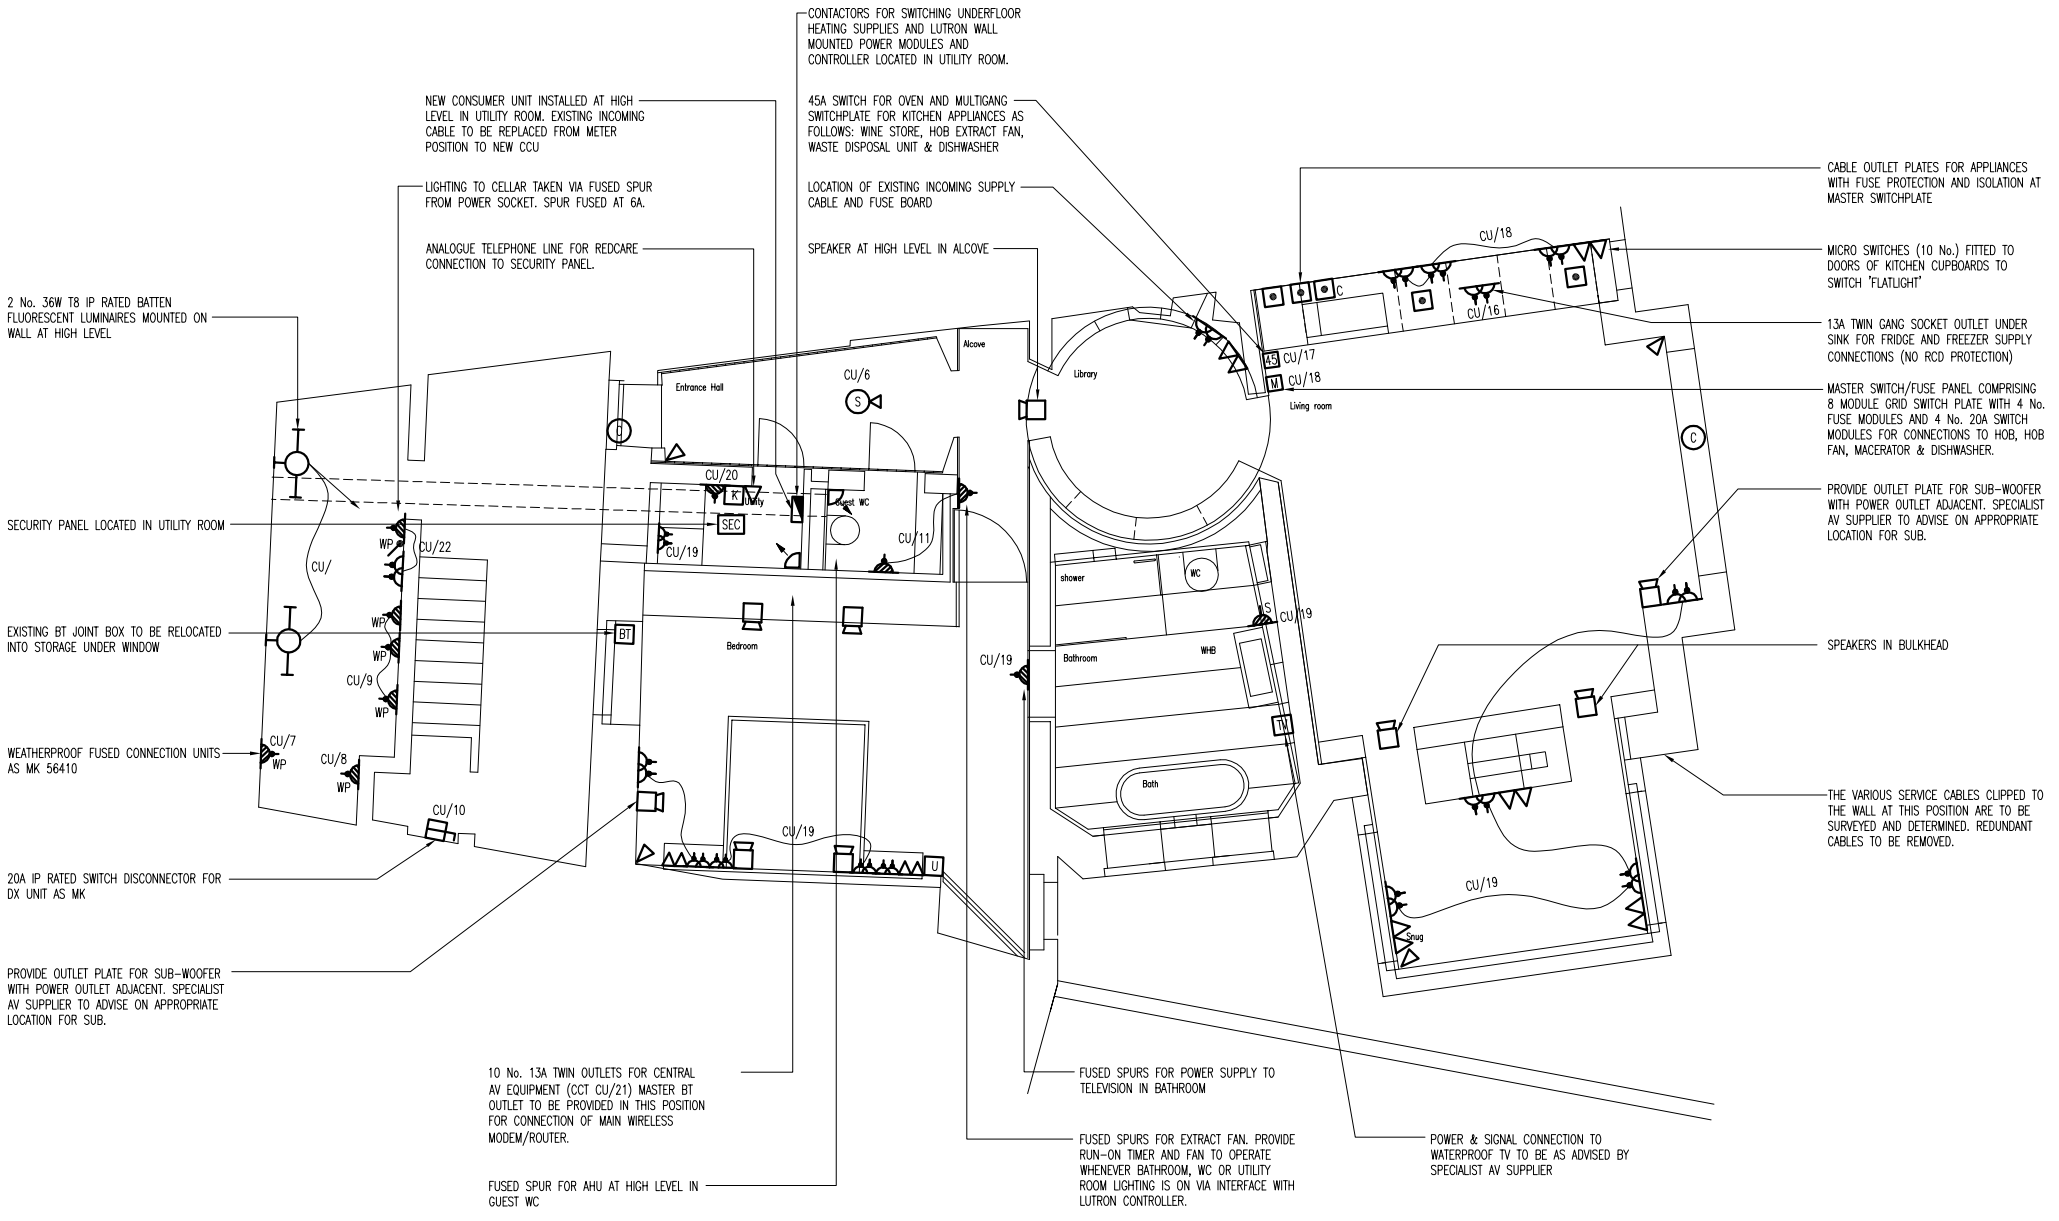

NOTES

LEGEND

- M — MULTIGANG FUSE & SWITCHPLATE FOR KITCHEN APPLIANCES (EXCEPT FRIDGE & FREEZER)
- PIR LIGHTSWITCH
- PIR SECURITY DETECTOR
- U — USB OUTLET PLATE
- K — SECURITY KEYPAD
- 45 — 45A SWITCHPLATE FOR OVEN
- CABLE OUTLET PLATE
- C — COOKER CABLE OUTLET PLATE
- SWITCHED FUSED CONNECTION UNIT
- S — SHAVER OUTLET
- 1 GANG 13A OUTLET
- TWIN 13A SOCKET OUTLET
- R — RESET BUTTON
- RJ45 TWIN DATA OUTLET
- TV — TV/FM COAXIAL OUTLET
- C — SECURITY DOOR CONTACT
- WP — INDICATES WEATHERPROOF AS MK MASTERSEAL
- SPEAKER LOCATIONS

Rev.	Date	Description	Sig.
A	5/06	TENDER ISSUE	

Status: STATUS

Project: PROJECT1 PROJECT2 PROJECT3

Drawing Title: TITLE_1 TITLE_2 TITLE_3

Scale	Date	Drawn	Checked
SCALE	DATE	NAME	

Drg. No.: DWGNO

Rev.: REV

E:\per\300\305c works\01 - Project\01 - Graham Canoon\Completed projects\23 - Chelwood House\2107-E-001-A.dwg, 16-Jul-06 3:31:30 PM, A3, Shaj